**CBD to Alex Route via Louis Botha** **13/10/2016**

| No.(I= Interchange)S = Station) | Phase 1C Stations: Based on Revised Typology after N/E Quad Planning Review | Suburb | Station Description | Modules | Previous Pass. Accees Typology | Revised NEW Typology | NEW CATEGORY: C= Cashier; S= Self Service | Previous Ticket office Requirements | REVISED Ticket office Requirements | Module width | Low (L) or High(H) floor | Bypass Lane Provided | Planning Review Reference Name Used | For When |
|---|---|---|---|---|---|---|---|---|---|---|---|---|---|---|
| I1 | Gandhi Square(metro bus terminus) | Jhb CBD | Interchange | 2 | Open(Full shelter)/Closed | Closed/Full Shelter | C | 0/1 | 1 | to suit existing | L | Y | Gandhi Square | Jul-18 |
| S1 | Bath House Station | Hillbrow | Existing Single Module Station - High Floor ( ADD a second module - LOW floor) | 1 | Closed | Closed | S | 1 | 0 | to suit existing | L | Y | Bath House | Jul-18 |
| S2 | Art Gallery | Joubert Park | Existing double module ( convert one existing module to LOW floor) | 1 | Closed | Closed | C | 1 | 1 | to suit existing | L | Y | Art Gallery | Jul-18 |
| S3 | Conhill Station(East Side Metro Centre) | Braamfontein | Straight Line Standard(kerb side) | 1 | Closed | Closed | S | 1 | 0 | 3.5 | L | Y | Con Hill | Jul-18 |
| S4 | Metro Centre( North of Metro Centre) | Braamfontein | Straight Line Standard(kerb side) | 1 | Closed | Closed | S | 1 | 0 | 3.5 | L | Y | Metro North | Jul-18 |
| I2 | Park Station | Jhb CBD | Interchange | 1 | Open | Closed | C | 0 | 0 | to suit existing | L | Y | Park RV Station | Jul-18 |
| S5 | Clarendon opp Jager Street(ped signal) | Hillbrow | Midblock signal | 2 | Closed | Closed | C | 2 | 1 | 5 | H/L | N | Hillbrow | Jul-18 |

A906

**NOTE:**
SITE PLAN AS PER CIVIL ENGINEERS DRAWINGS.

## INFRASTRUCTURE REQUIREMENTS

1 : 1

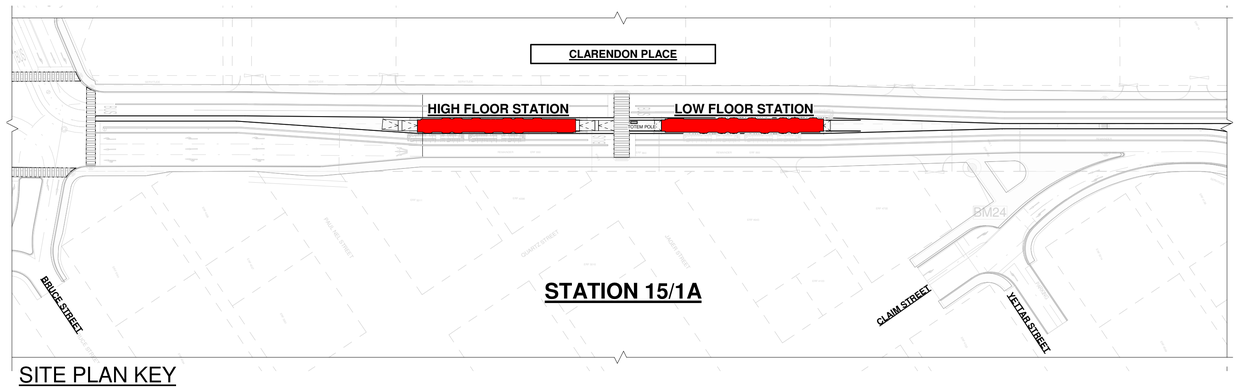


## SITE PLAN KEY

1 : 1000

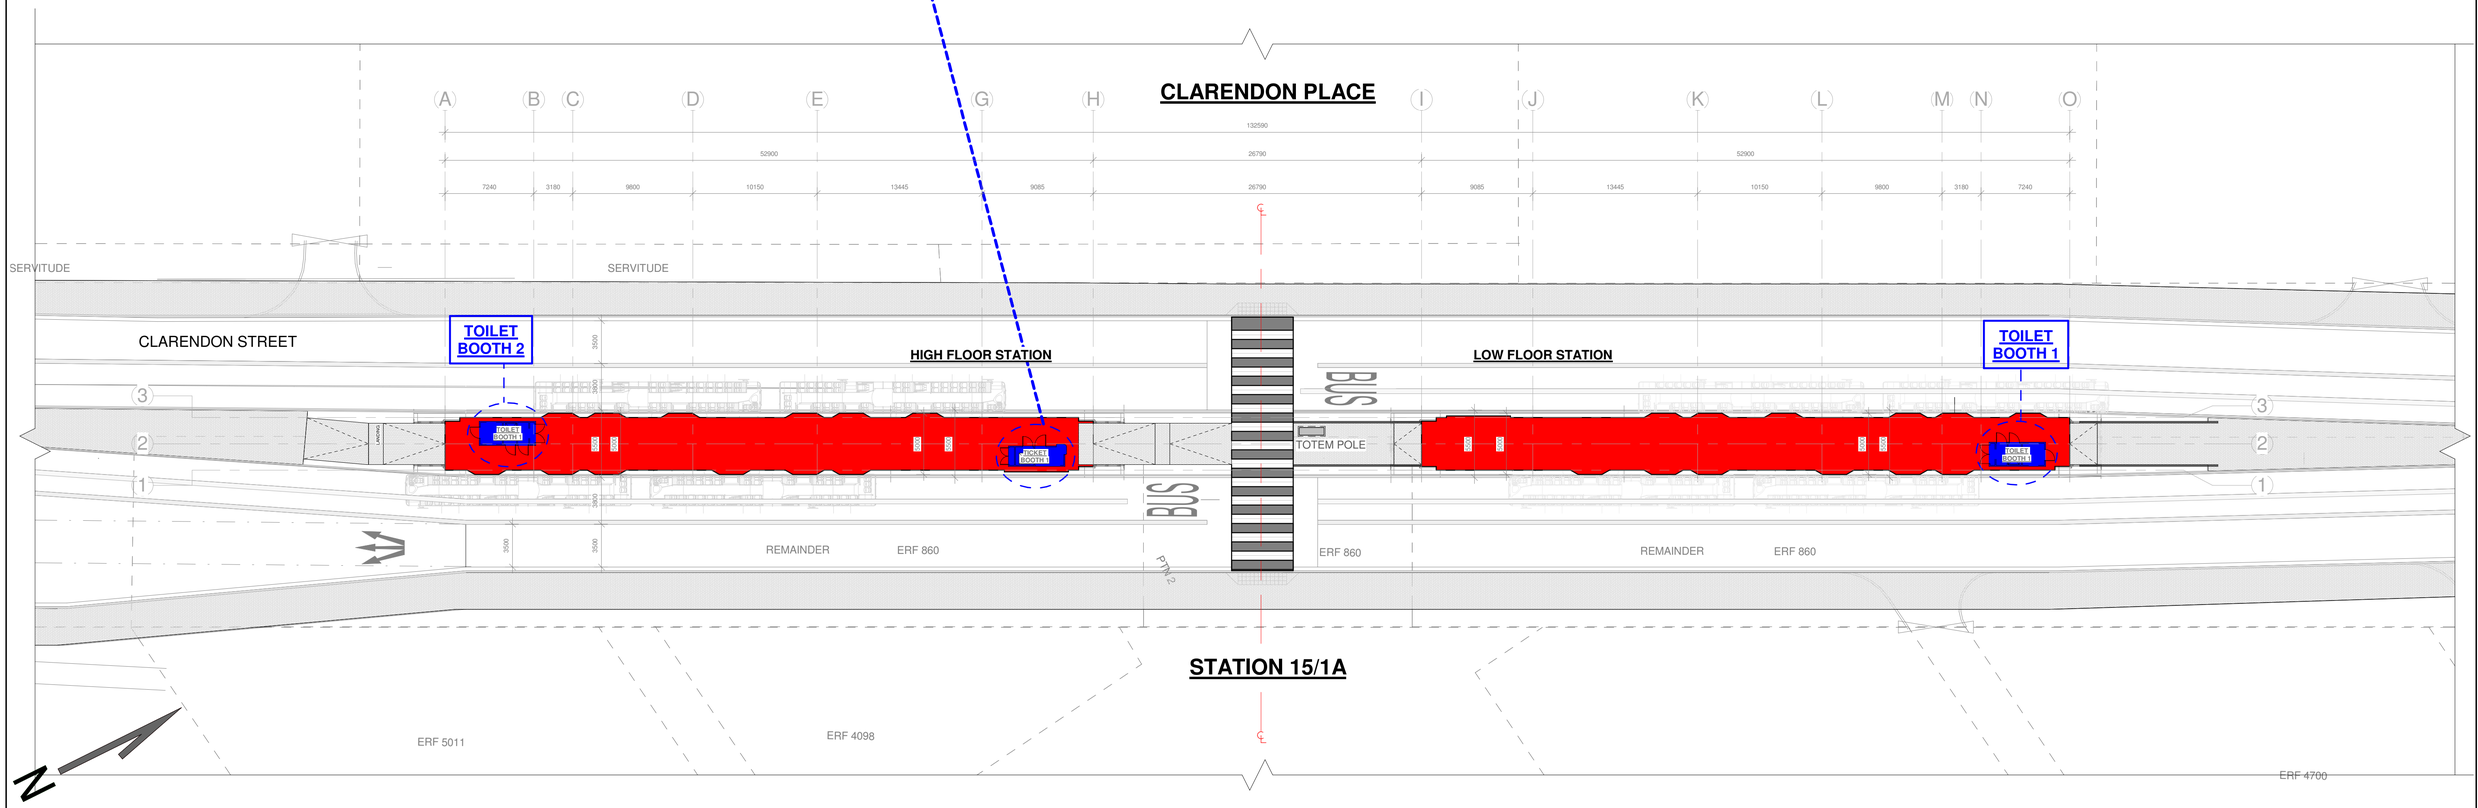


## SITE PLAN..

1 : 250

### CONSTRUCTION

| Rev | Date | Description of changes | By |
|---|---|---|---|
| | | | |

REVISIONS

LEGEND:

FOR INFORMATION ONLY

APPROVED SACAP No. 21362

THE MASTER HELD AT DELTA BUILT ENVIRONMENT CONSULTANTS BEARS THE ORIGINAL SIGNITURE OF APPROVAL

MARCEL KIMOTO

SIGNATURE: NAME: DATE:

| Date | Scale | Designed By |
|---|---|---|
| SEPTEMBER 2014 | As indicated | Designer |
| Checked By: Checker | Drawn By: Author | Approved By: Approver |

Cad File Name: DBEC-MRPRO-09-06 P13148-LF-CN-09-ARC-097 Rev

Consultant

DELTA built environment consultants

P O BOX 35703
MENLOPARK
0102

TEL: (012) 368 1850
FAX: (012) 348 4738

GREEN BUILDING COUNCIL SA MEMBER ORGANISATION ISO 9001 CESA Consulting Engineers South Africa

Client

JDA Johannesburg Development Agency

The Bus Factory
No.3 President Street
Newtown
Johannesburg

TEL: +27 11 688 7851
FAX: +27 11 688 7899

Project

JDA BRT STATIONS
SECTION 8 - 15

Project Description

CLARENDON

Drawing Title

SITE

| Drawing Units | Drawing Size |
|---|---|
| MILLIMETRES | A1 |

Drawing No P13148-LF-CN-09-ARC-097 Rev